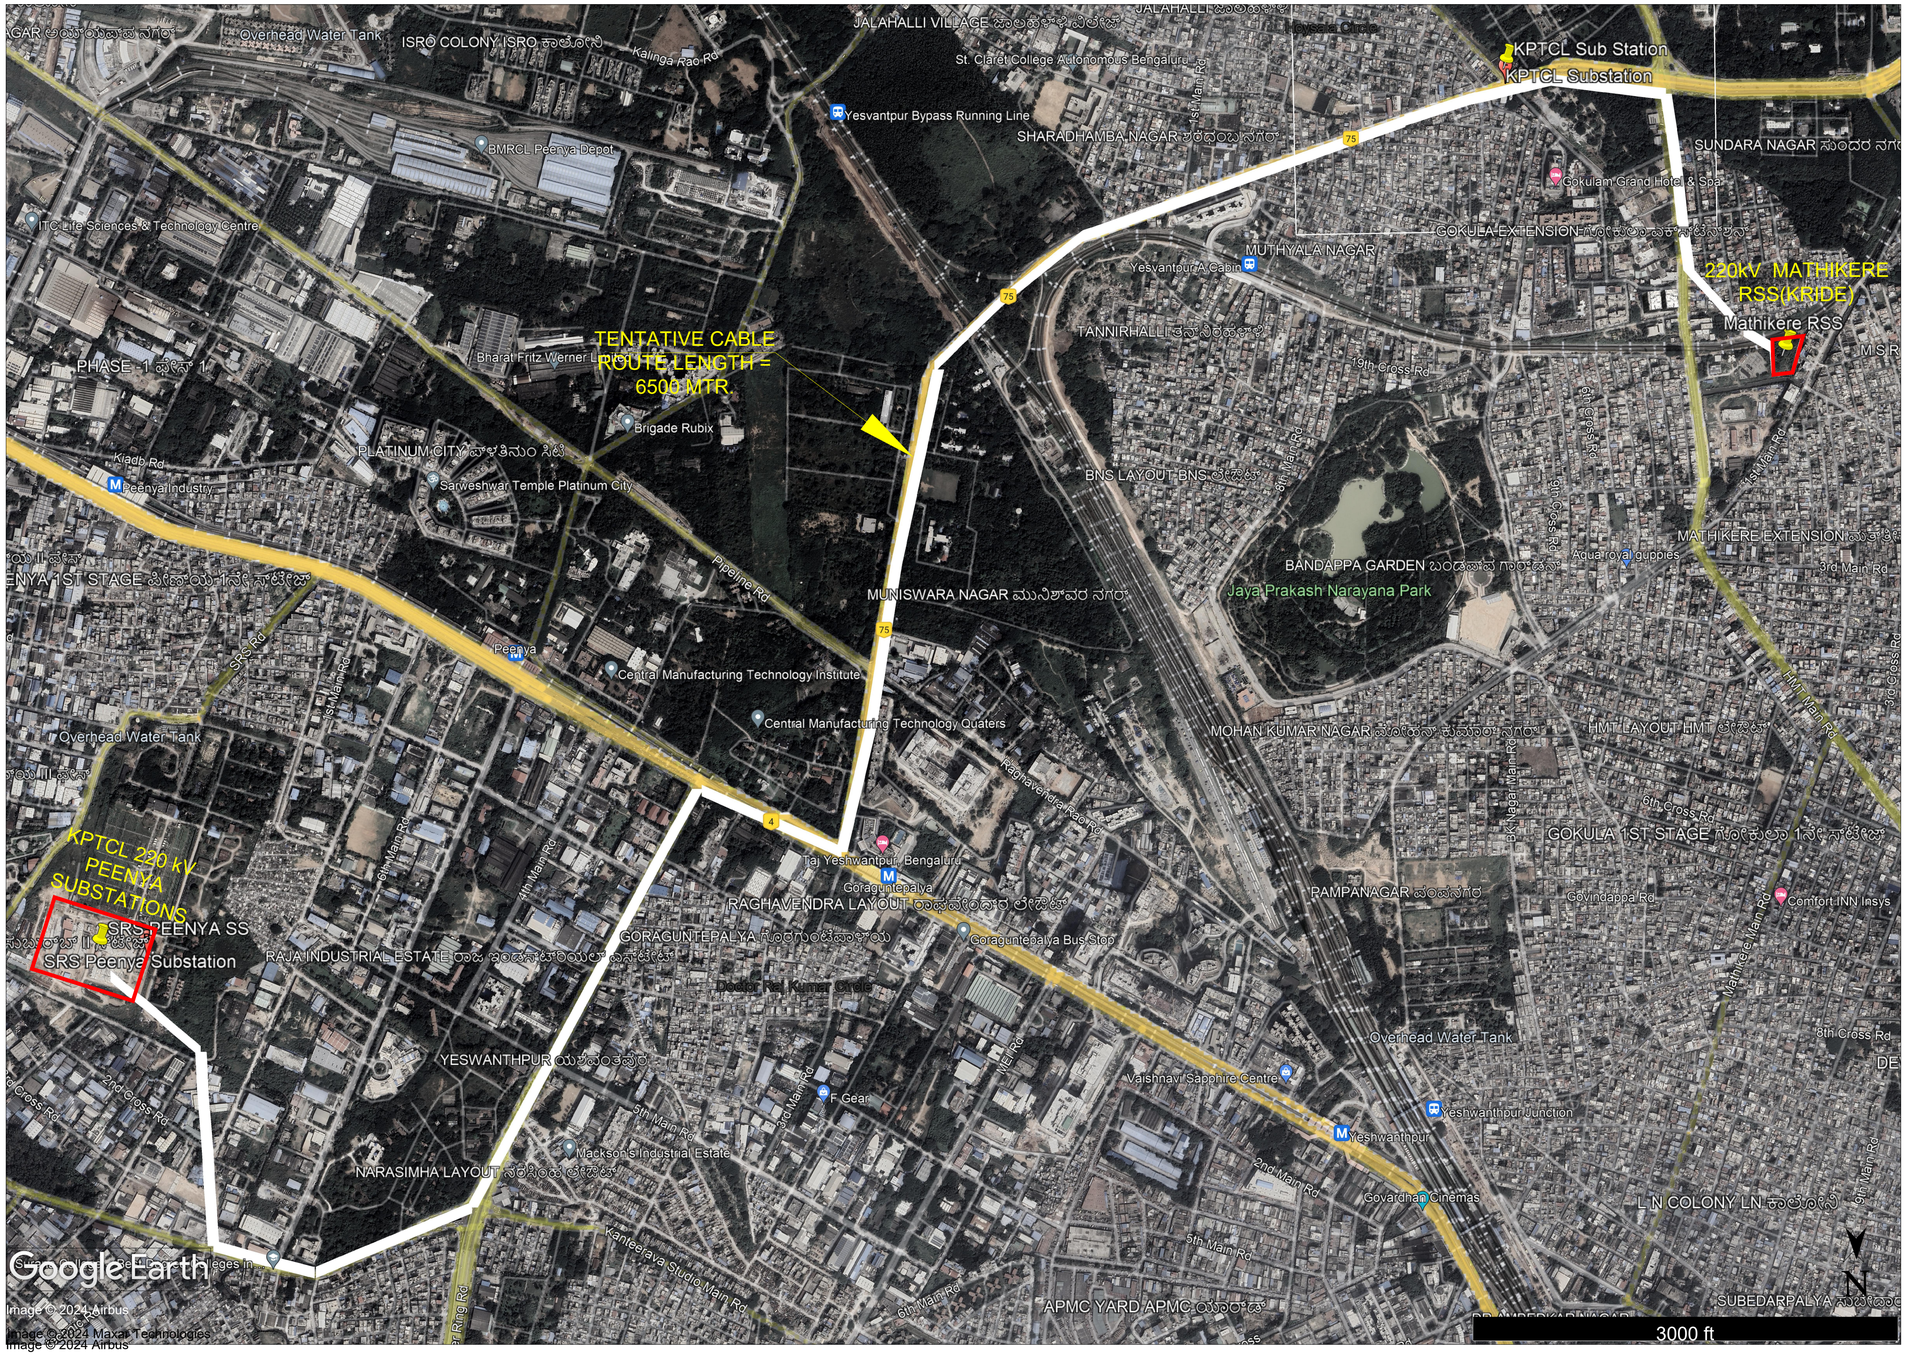

NOTES:-

1. THIS DRAWING IS INDICATIVE AND FOR TENDER PURPOSE ONLY AND CONTRACTOR SHALL DEVELOP THE DRAWING FOR CLIENT APPROVAL.
2. TRACTION CONTRACTOR TO CARRYOUT EHV ROUTE CABLE SURVEY AND SUBMIT THE DETAILED EHV CABLE ROUTE PLAN FOR CLIENT APPROVAL.
3. THE CABLE ROUTE LENGTH IS TENTATIVE AND EXACT CABLE LENGTH SHALL BE CALCULATED BASED ON CABLE ROUTE SURVEY PERFORMED BY TRACTION CONTRACTOR.

FOR TENDER PURPOSE ONLY

NOTES:

1. ALL DIMENSIONS ARE IN MM UNLESS MENTIONED OTHERWISE.
2. ALL DIMENSIONS ARE TO BE READ AND NOT TO BE MEASURED.
3. ANY DISCREPANCY IN THE DRAWING MUST BE BROUGHT TO THE NOTICE OF THE DESIGNER.
4. INTERFACE WITH OTHER DESIGN DISCIPLINE WILL BE DONE AS PER AVAILABILITY OF DETAILS.

REV	DATE	DESCRIPTION	Originator	Checked	Approved
R0	09-08-2024	FIRST SUBMISSION	KB	VS/RK	SK

K RIDE

DM / ELE / KRIDE	Sr. DGM / ELE / KRIDE	AGM / ELE / KRIDE

Certified that this document has been designed and checked in accordance with GC Quality Assurance Plan.

egis AECOM WSP

EGIS-AECOM-WSP

Senior Discipline Expert	Chief Discipline Expert	Project Director

Certified that this document has been designed and checked in accordance with DDC Quality Assurance Plan.
Detailed Design Consultant for design of Traction & Auxiliary Power Supply and Distribution for BSRP

SYSTRA

SYSTRA MVA CONSULTING (INDIA) PVT. LTD.
10th and 11th Floor, Tower-B, 12/3, Vatika Mindscapes, Mathura Road, NH2, Sector 27D, Faridabad, Haryana 121013

Drawn		Checked:		Approved:	
K.Bisht		V. Singh		S. Kumar	
		R.Kannan			

Client: K-RIDE

RAIL INFRASTRUCTURE DEVELOPMENT COMPANY (KARNATAKA) LIMITED

Project Title: Bengaluru Suburban Rail Project (BSRP)
(Detailed Design Consultant for design of Traction & Auxiliary Power Supply and Distribution for BSRP)

Corridor- 2

Drawing Title: TYPICAL EHV CABLE ROUTE FROM GSS TO RSS

Project Stage: Tender Drawing

Paper Size: A1 | Discipline: Power Supply & Traction System | Date: 09/08/2024 | Scale: TS/NTS

Drawing no.: KRDD01-TDR-GEN-GEN-TPS-DWG-00021 | Revision: R0