Corrigendum-2

Date: 30.01.2021

Tender Notice No.K RIDE/DL/02/2021 Date: - 21.01.2021

Name of Work : Signaling outdoor works at Hebbal and Banasawadi in connection with doubling of Yesvantpur - Channasandra section of Bangalore Division(single package)

SN	Description	As published	Revised
1	Section 7B	**----**	Tentative yard sketches attached for technical reference

S.W.R

HEBBAL

CLASS 'B' STANDARD–II(R)

UP ⟵ ⟶ DOWN

(TO SUIT 25 KV AC RE)

KM: 217.185

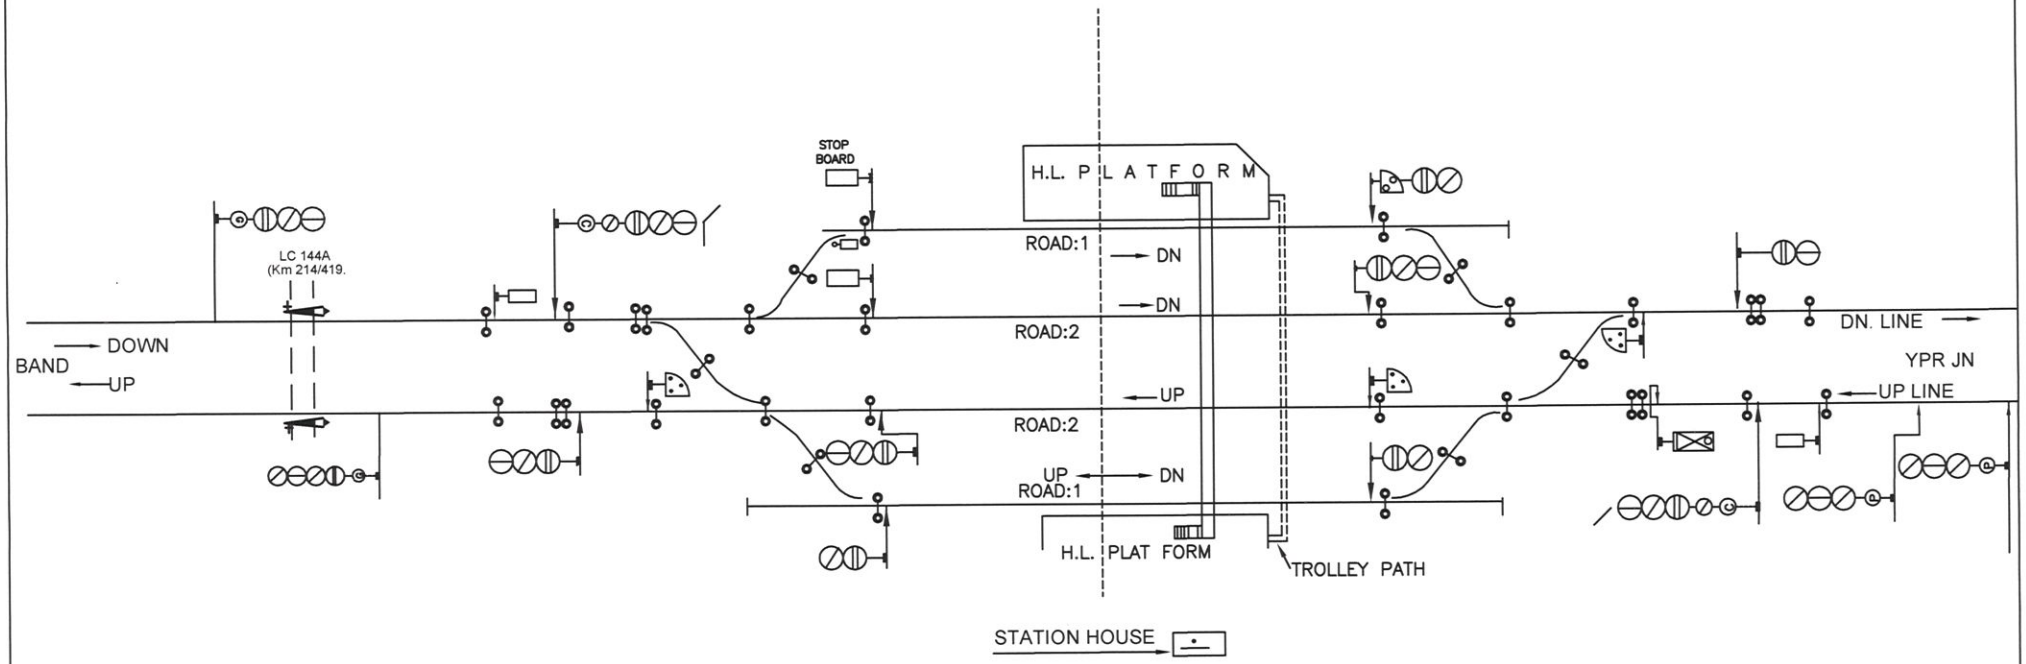

TANTETIVE SKETCH

scheme may change as per Approved SIP

S.W.R

BANASWADI

CLASS 'B' STANDARD-II(R)

(TO SUIT 25KV AC RE)

KM:209/620

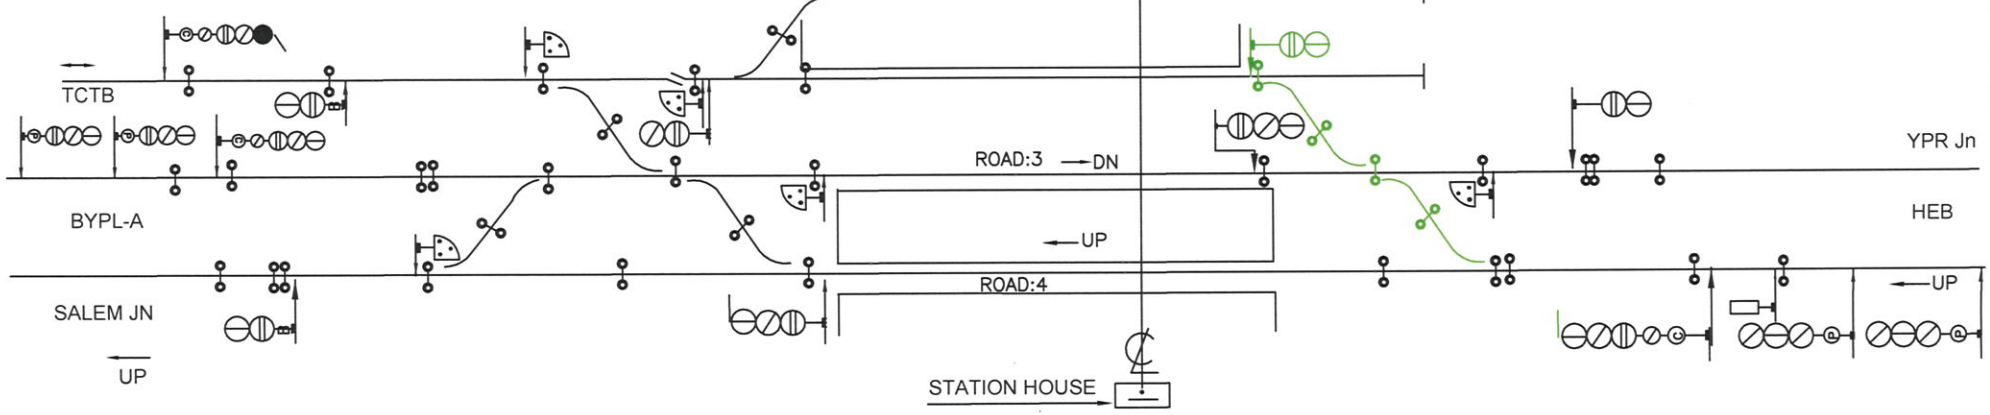

TANTETIVE SKETCH

scheme may change as per Approved SIP