CORRIGENDUM - 2

Date: 30.01.2021

Name of Work: Signaling Outdoor works in Baiyyappanahalli - Hosur section of Bangalore Division in Two (2) Packages" (MULTIPLE PACKAGES)

TENDER NOTICE : KRIDE/DL/01/2021 dt. 14/01/2021

SN	Description	As published	Revised
1	Section 7B	**----**	Tentative yard sketches attached for technical reference

S.W.R
BYPL-A PANEL

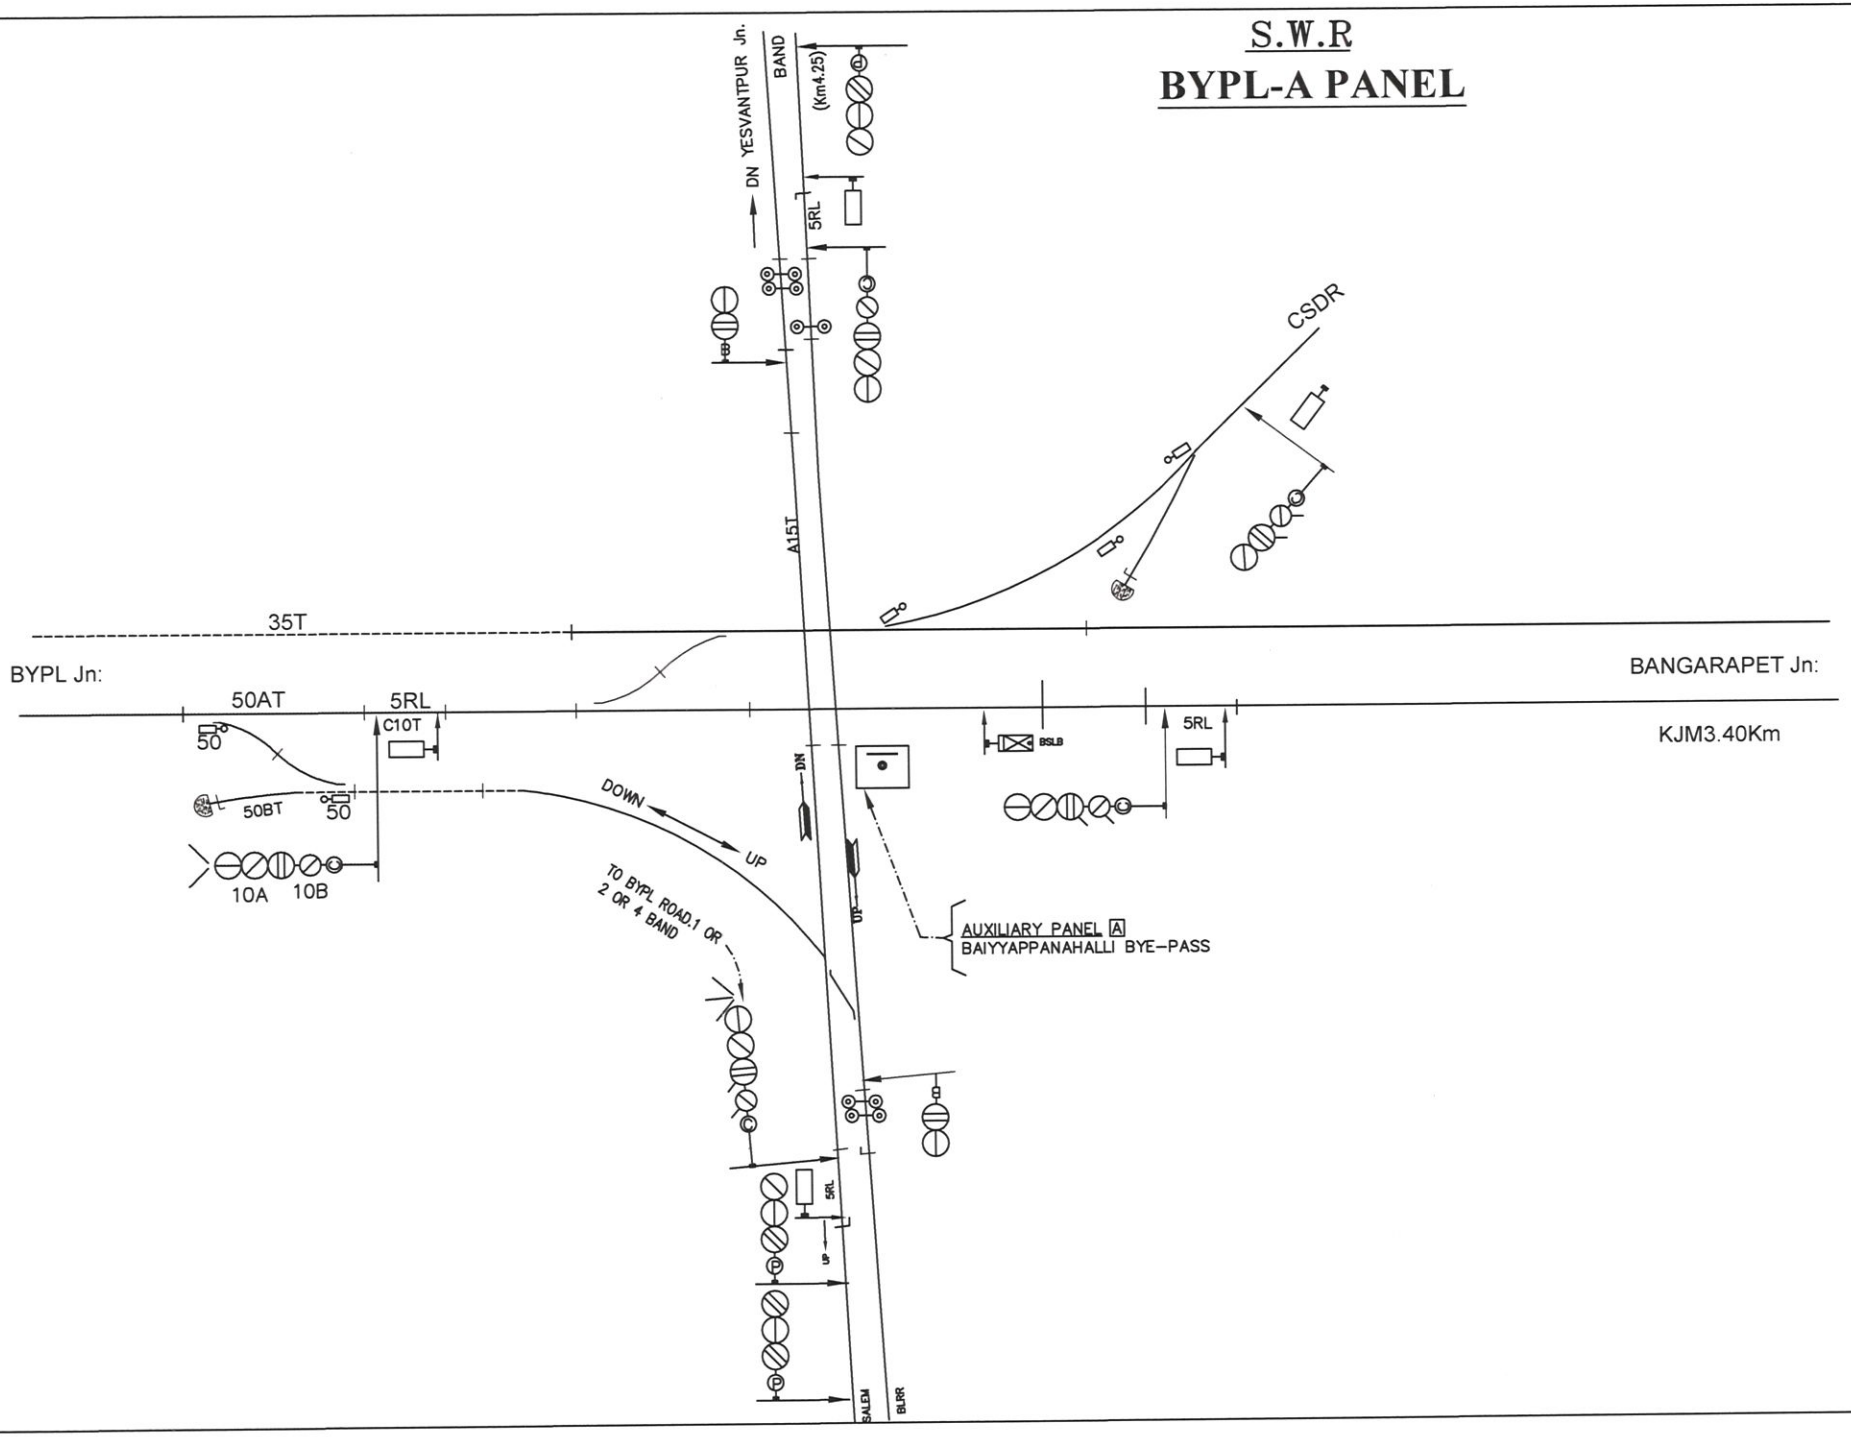

BLRR-BYPL-A	SSBPAC (D/L)
BLRR-HEL	

S.W.R

BELANDUR ROAD

CLASS 'B' STANDARD-III(R)

(TO SUIT 25KV AC RE)

KM:196/596

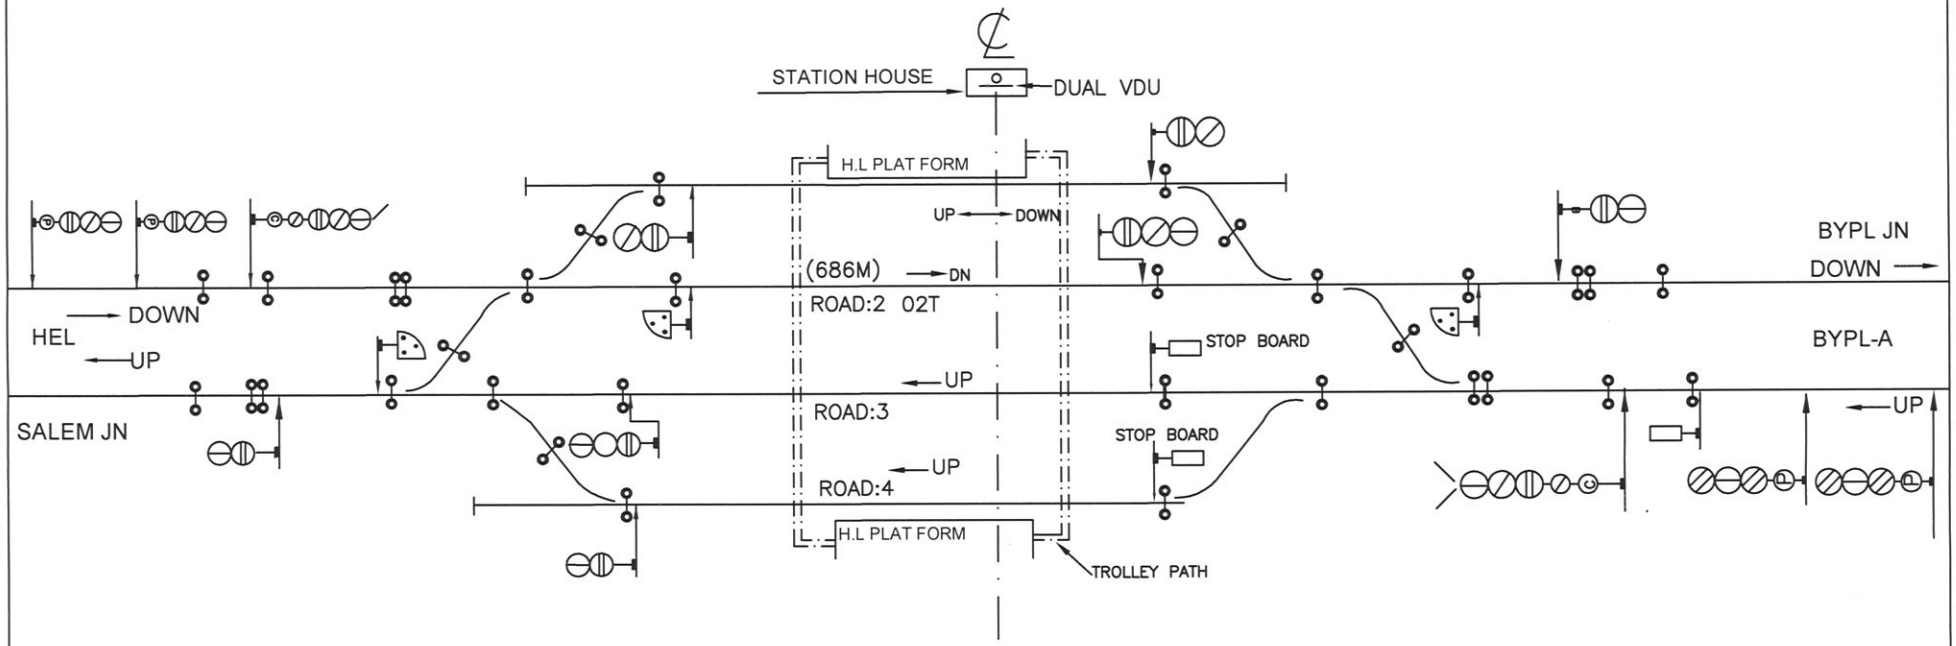

TANTETIVE SKETCH

scheme may change as per Approved SIP

HEL-AEK	SSBPAC (D/L)
HEL-BLRR	

S.W.R

HEELALIGE

CLASS 'B' STANDARD-III(R)

(TO SUIT 25KV AC RE)

KM:182.791

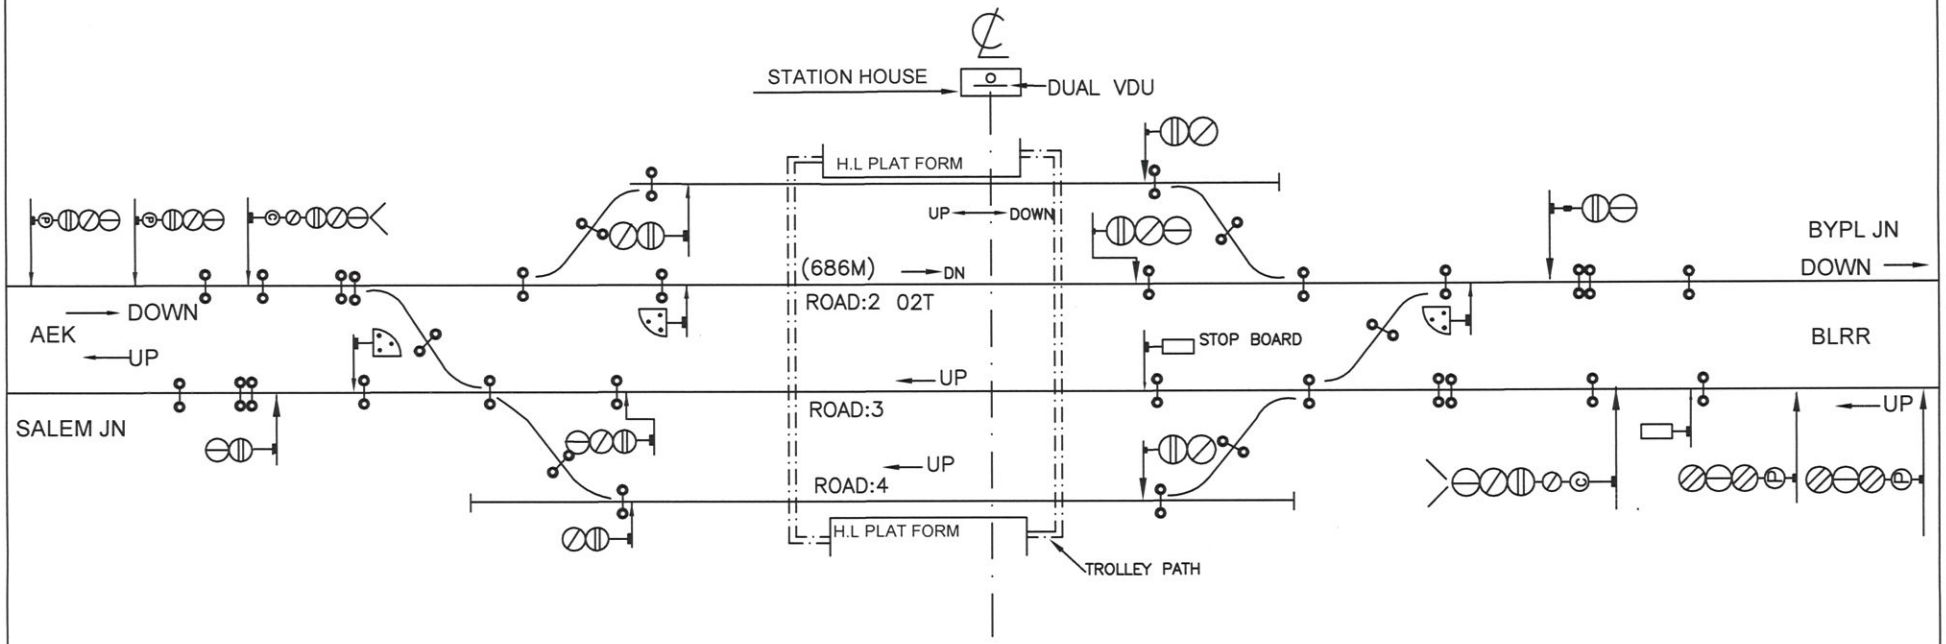

TANTETIVE SKETCH

scheme may change as per Approved SIP

AEK-MNKH	SSBPAC (D/L)
AEK-HEL	

S.W.R

ANEKAL ROAD

CLASS 'B' STANDARD-III(R)

(TO SUIT 25KV AC RE)

KM:172.740

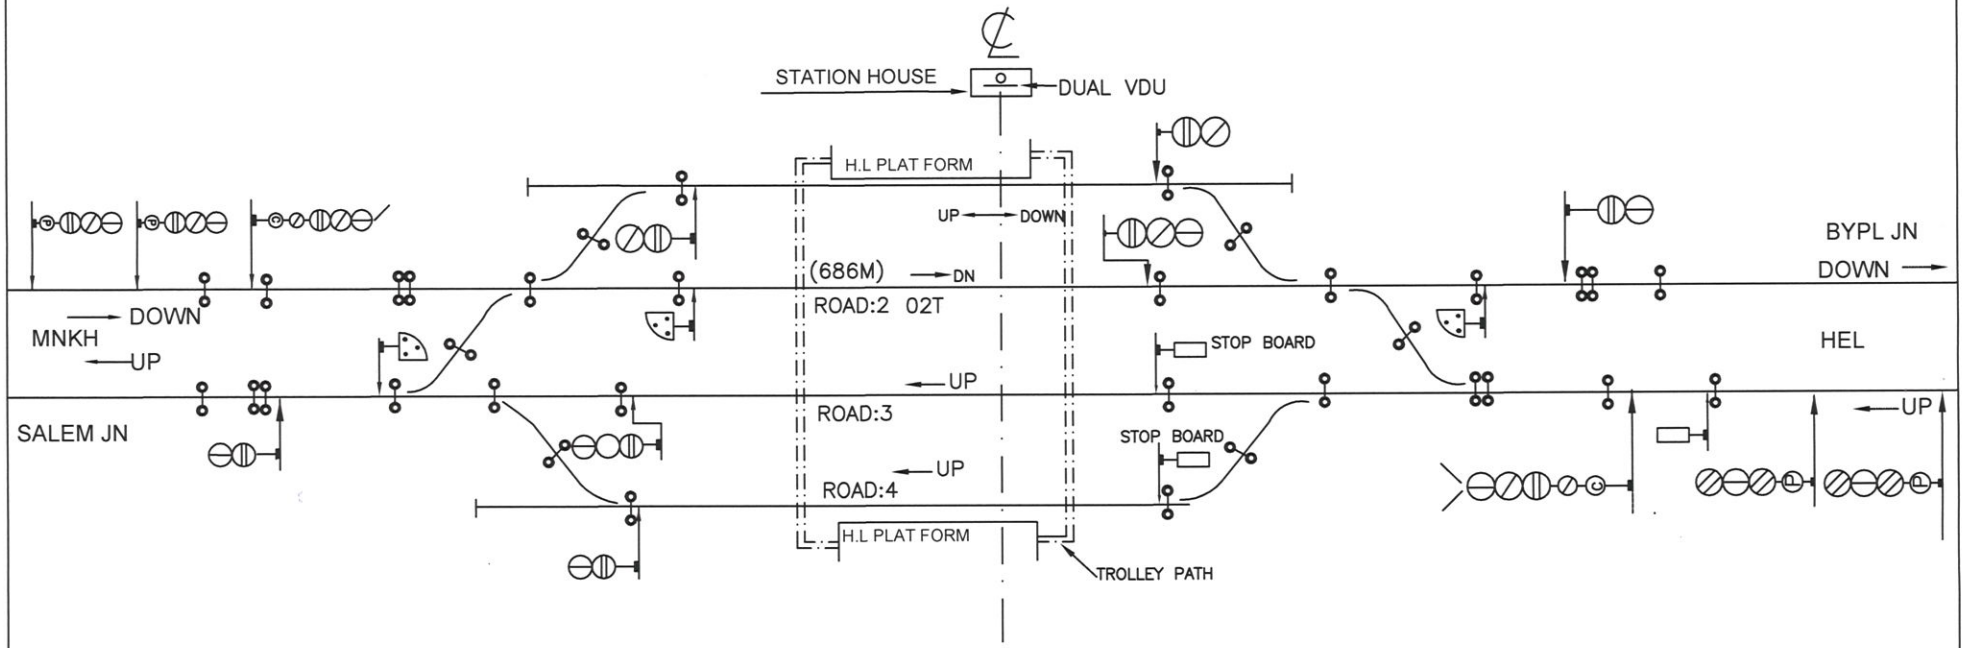

TANTETIVE SKETCH

scheme may change as per Approved SIP