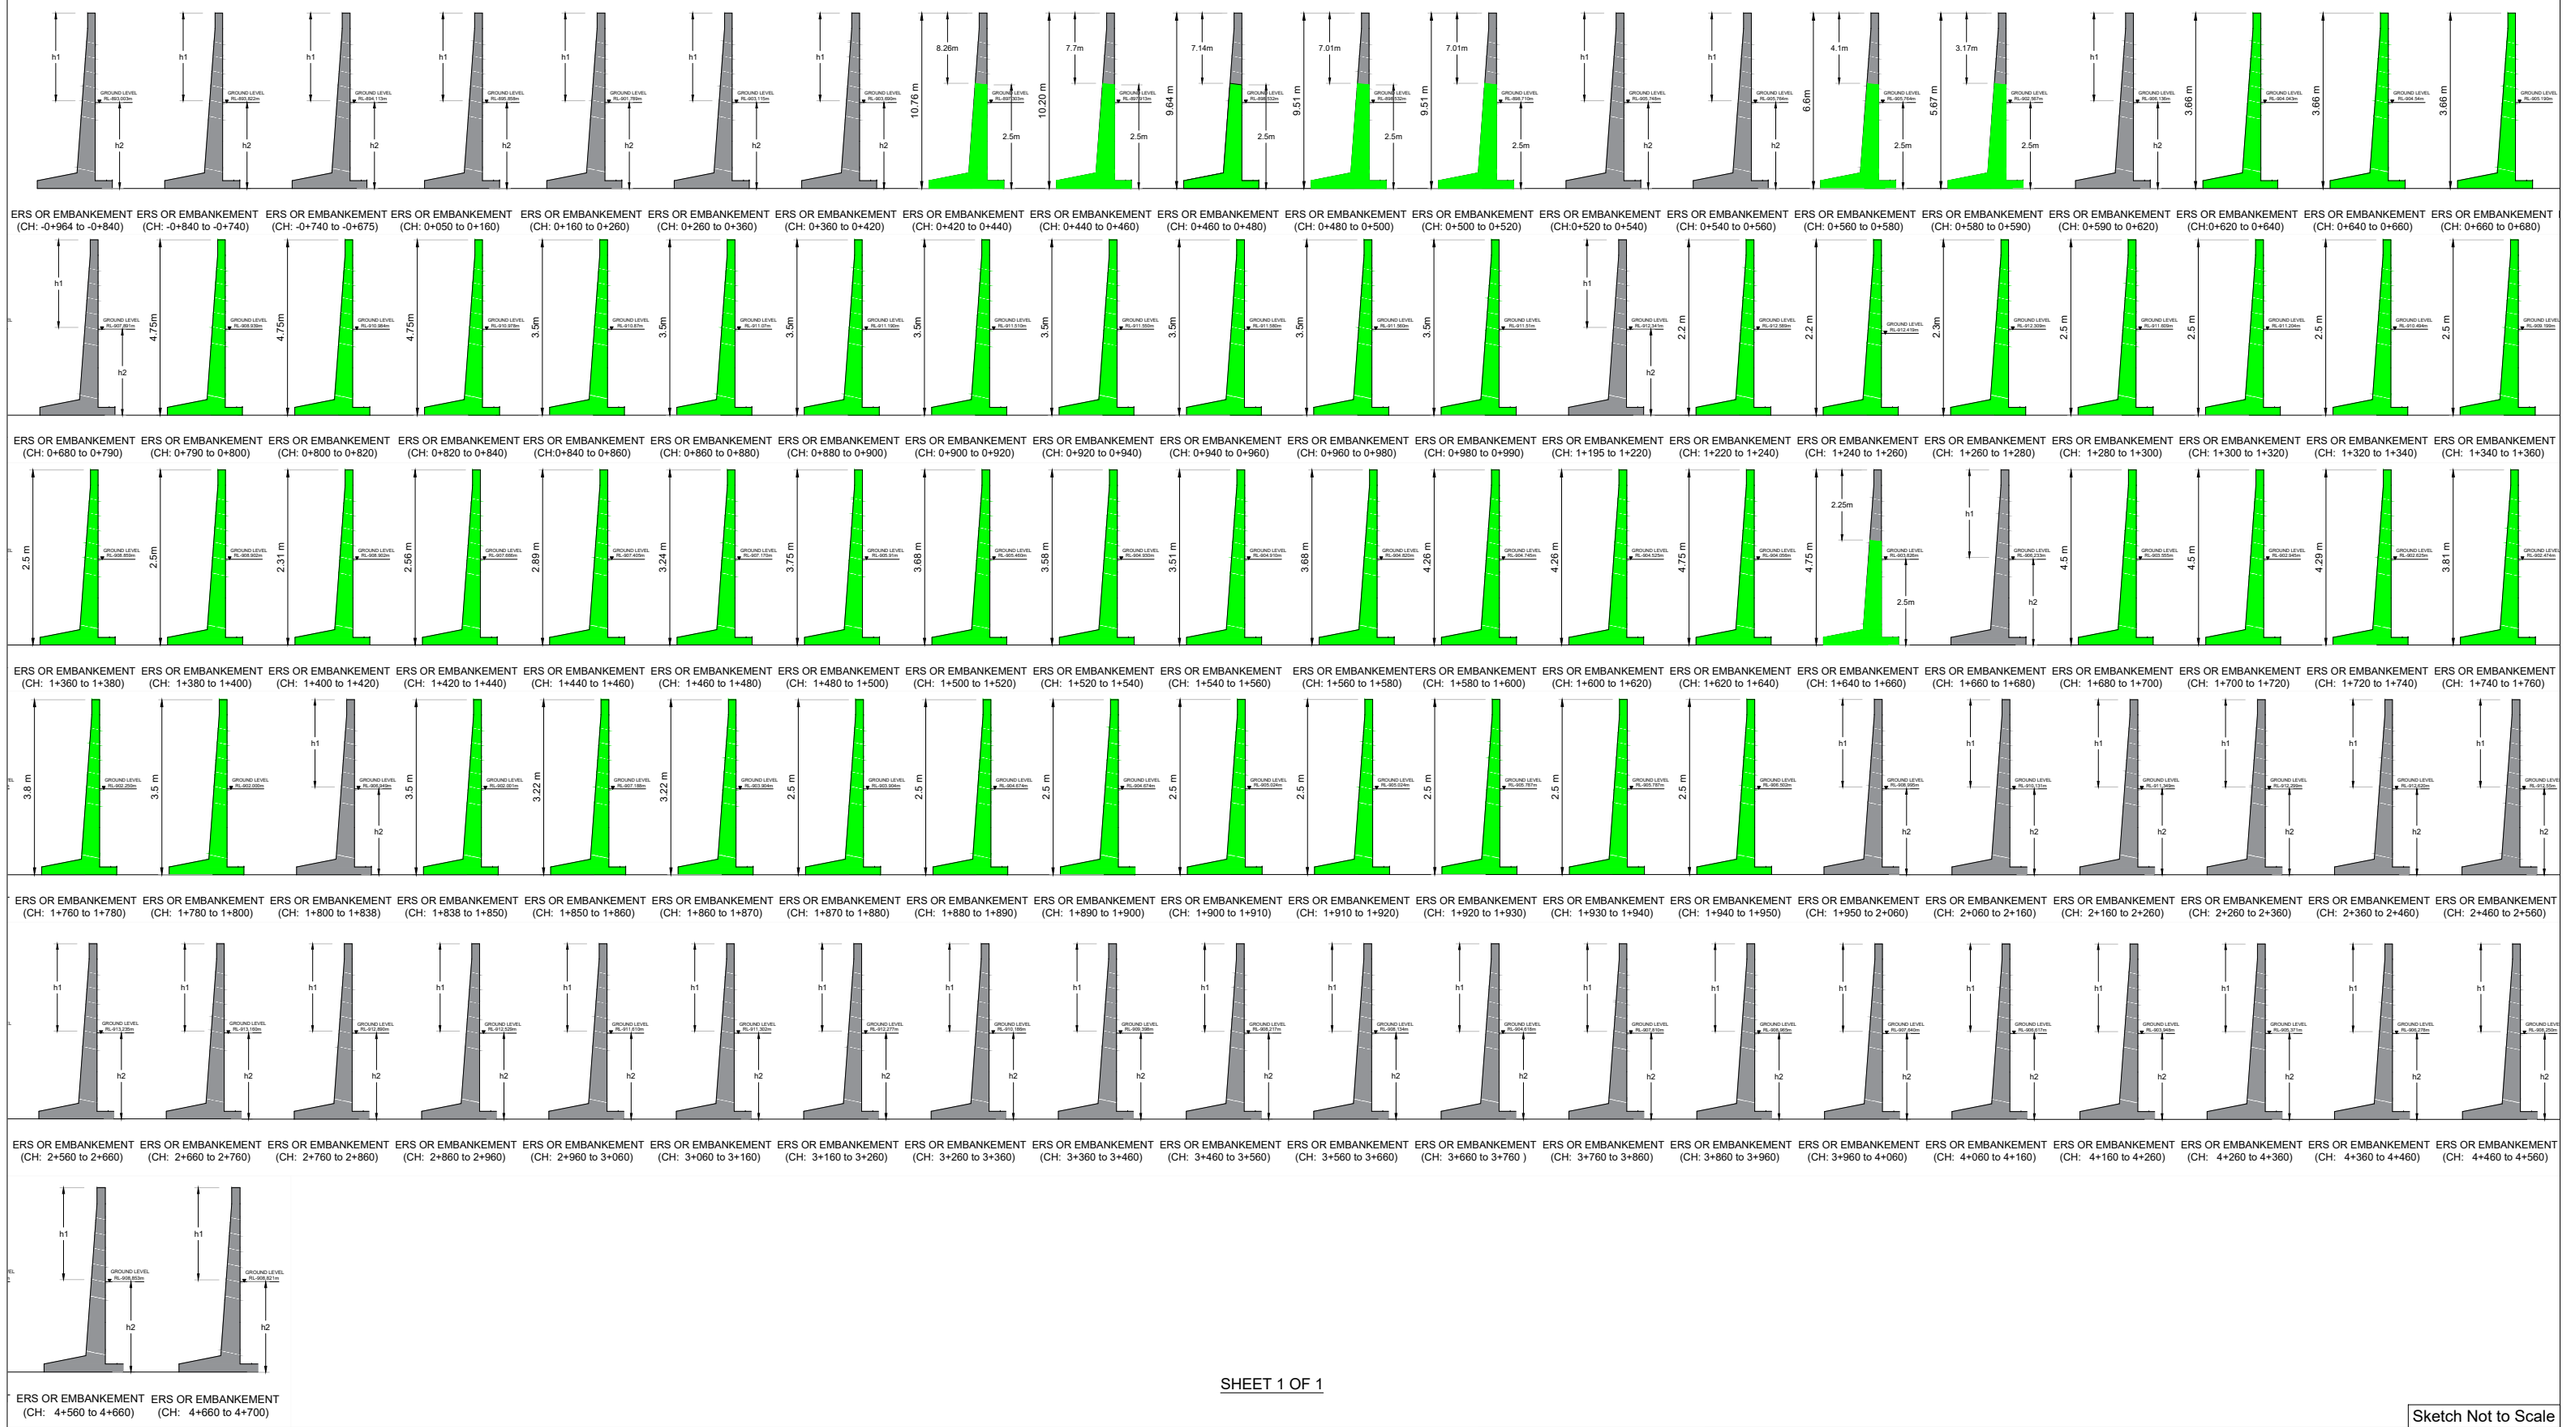

SHEET 1 OF 1

Sketch Not to Scale

Sketch showing the typical integrated cross section of ERS height IR chainage at 204/700 to 210/300 (BSRP chainage at -0+964 to 4+700) for corridor-C2

Legend : Completed Incomplete

	FOR GC			FOR KRIDE/GC	
Sign :					
NAME	Mr.Poulson Francis	Mr.Rama Koteshwara Rao	Mr.T.N Babu	Mr.Kesavan	Mr. Girish MR
DESIGNATION	SE /GC	RE-01 /GC	CRE /GC	DGM /KRIDE	GM/KRIDE
	REVIEWED BY	REVIEWED BY	REVIEWED BY	REVIEWED BY	REVIEWED BY