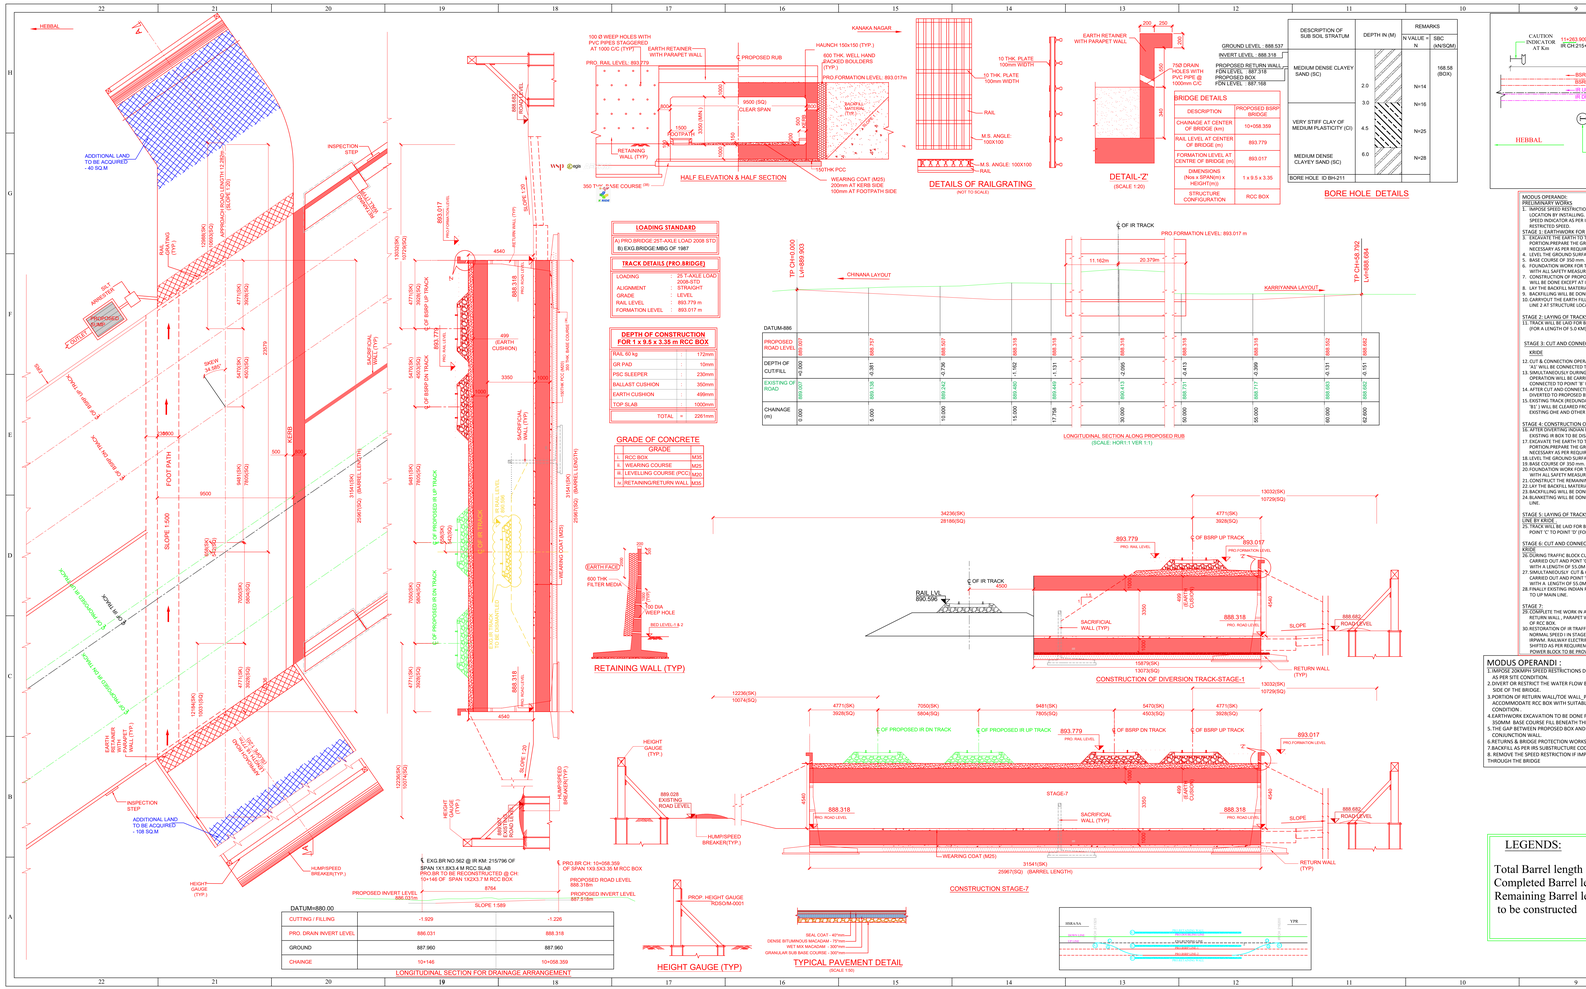
HEBBAL
KANAKA NAGAR
ADDITIONAL LAND TO BE ACQUIRED - 40 SQ.M
INSPECTION STEP
APPROACH ROAD LENGTH 12.250m (SLOPE 1:50)
RAILING
RAMP (TYP.)
CHAINAGE (m)
RETAINING WALL (TYP.)
SLOPE 1:50
FOOT PATH
SLOPE 1:1.5
SLOPE 1:1.5
SLOPE 1:1.5