CHAINGE:	PRO. FORMATION LEVEL: 894.632m	PROP. Cut Area :0.00 m2 PROP. Fill Area :308.06 m2 PROP. Subgrade Area:34.17 m2 PROP. Blanket Area:12.47 m2	Typical cross-section for filling

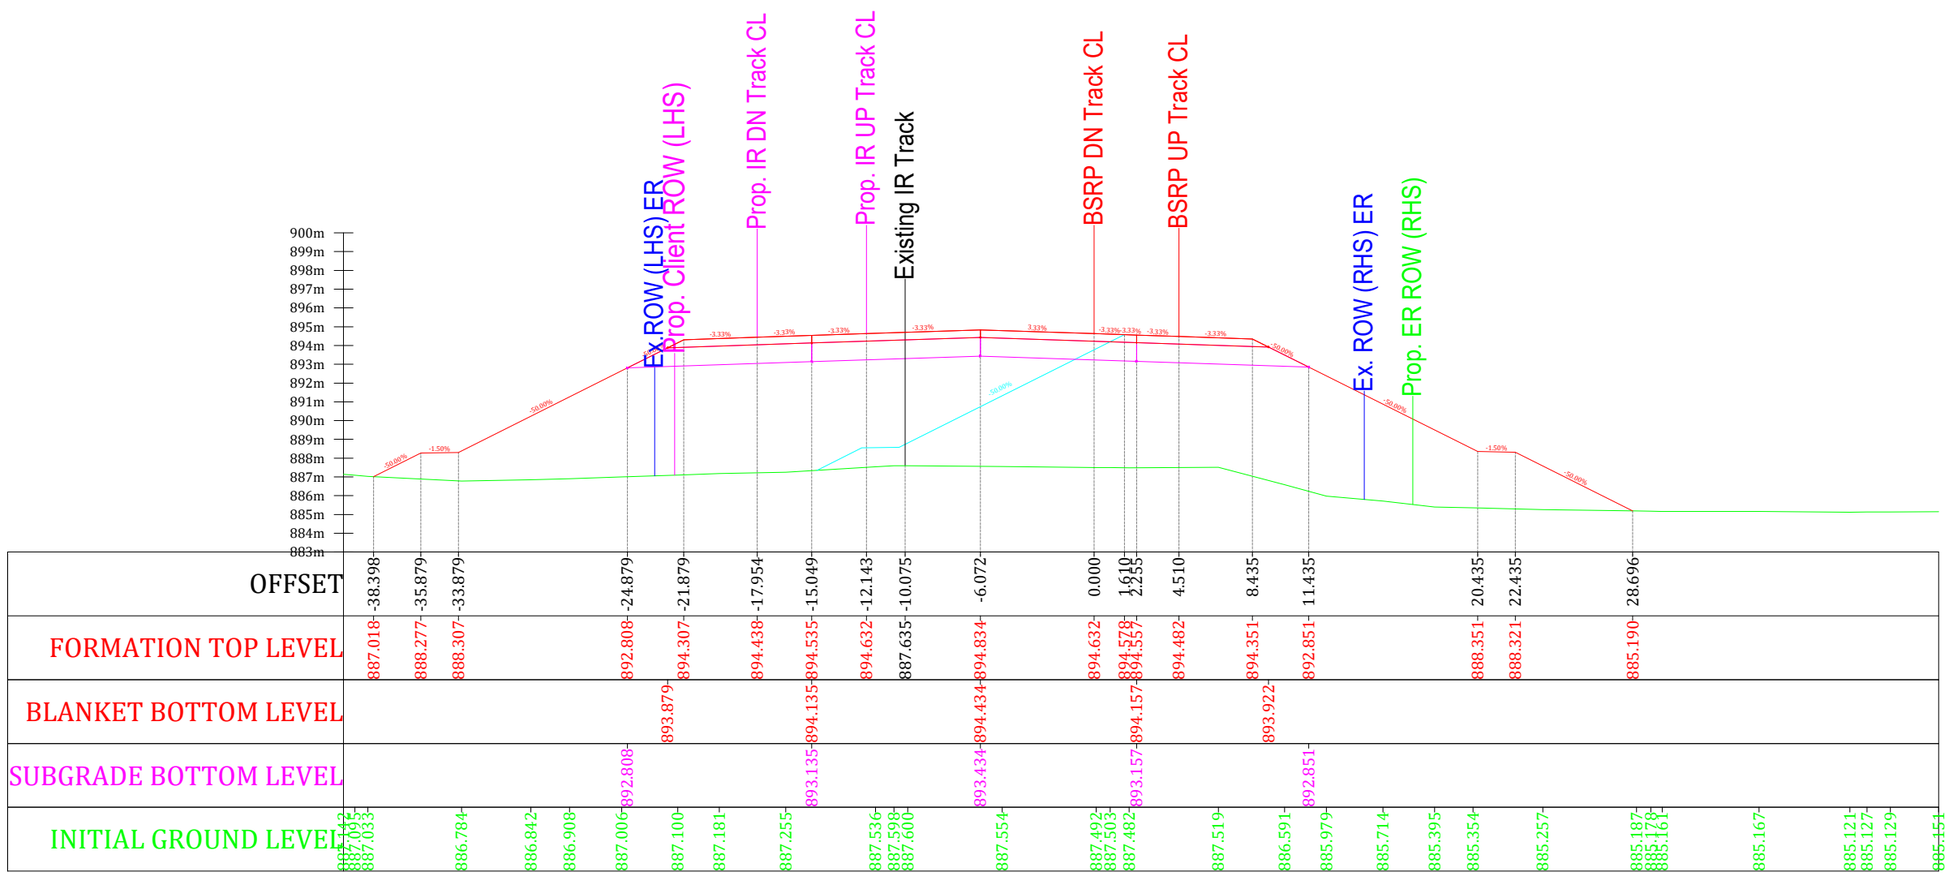

OFFSET	-38.398	-35.879	-33.879	-24.879	-21.879	-17.954	-15.049	-12.143	-10.075	-6.072	0.000	1.610	2.255	4.510	8.435	11.435	20.435	22.435	28.696
FORMATION TOP LEVEL	887.018	888.277	888.307	892.808	894.307	894.438	894.535	894.632	887.635	894.834	894.632	894.578	894.557	894.482	894.351	892.851	888.351	888.321	885.190
BLANKET BOTTOM LEVEL					893.879		894.135			894.434		894.157			893.922				
SUBGRADE BOTTOM LEVEL				892.808			893.135			893.434		893.157				892.851			
INITIAL GROUND LEVEL	887.142 887.095 887.033		886.784	886.842	886.908	887.006	887.100	887.181	887.255	887.536 887.598 887.600	887.554	887.492 887.503 887.482		887.519	886.591	885.979	885.714	885.395	885.354	885.257	885.187 885.178 885.161	885.167	885.121 885.127 885.129	885.151

NOTES:
1. ALL LEVELS ARE IN METER UNLESS OTHERWISE STATED.
2. TRACK FORMATION CROSS FALL - 1:30.
3. TRACK CENTER BETWEEN MAIN LINES OF BSRP HAS BEEN KEPT AS MIN. 5.30M.
4. LOCATION,SHAPE AND SIZE OF TOE DRAINS AND CATCH WATER DRAINS ARE ONLY INDICATIVE AND "DRAINAGE DRAWINGS" SHALL BE SUBMITTED SEPARATELY.
5. FOR THE DETAIL OF EARTH RETAINING STRUCTURE PLEASE REFER TO EARTH RETAINING STRUCTURE ALIGNMENT PLAN.
6. IF ROW IS GREATER THAN CROSS-SECTION LIMIT, THE ROW LINE IS NOT SHOWN IN CROSS SECTION DRAWING AND SAME SHALL BE REFEREED FROM ALIGNMENT DRAWINGS.
7. FOR THE LOCATION OF STRUCTURES REFER TO RELEVANT GENERAL ARRANGEMENT DRAWINGS
8. THE SIDE SLOPE FOR EMBANKMENT IN FILLING SHALL BE 2H:1V AND IN CUTTING SHALL BE 1H:1V UNLESS OTHERWISE MENTIONED.
10. THE CHAINAGE AND PROPOSED FORMATION LEVELS ARE CORRESPONDING TO BSRP DN TRACK CENTER LINE.

Sketch Not to Scale

EMPLOYER :	GENERAL CONSULTANTS :	LEGEND:
RAIL INFRASTRUCTURE DEVELOPMENT COMPANY (KARNATAKA) LIMITED	EGIS-AECOM-WSP	PROPOSED FORMATION TOP EX.GROUND PROFILE BLANKET SUBGRADE FILL SLOPE OF SINGLE TRACK

STATUS CODES: ☐ 1:PRELIMINARY ☑ 2:FOR APPROVAL

	FOR GC			FOR KRIDE/GC	
Sign :					
NAME	Mr.Shiraz Narwaz	Mr.Rama Koteshwara Rao	Mr.T.N Babu	Mr.Kesavan	Mr. Girish MR
DESIGNATION	SE /GC	RE-01 /GC	CRE /GC	DGM /KRIDE	GM/KRIDE
	REVIEWED BY	REVIEWED BY	REVIEWED BY	REVIEWED BY	REVIEWED BY