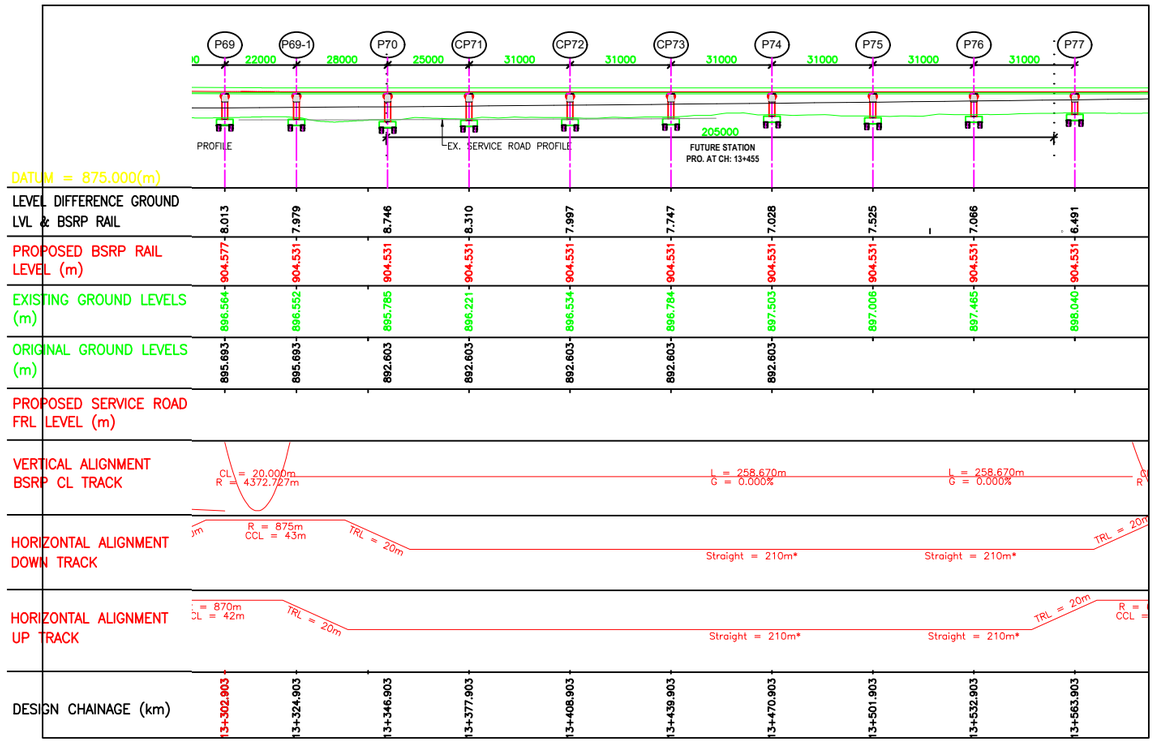

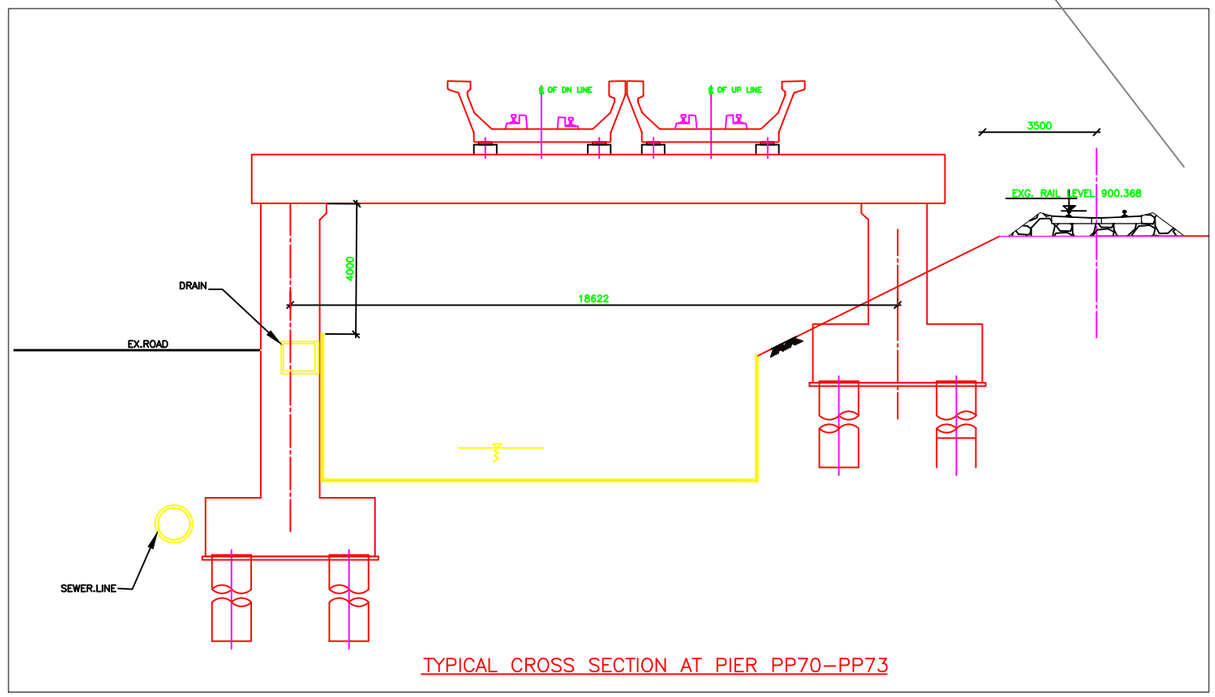

TYPICAL CROSS SECTION AT PIER PP70–PP73

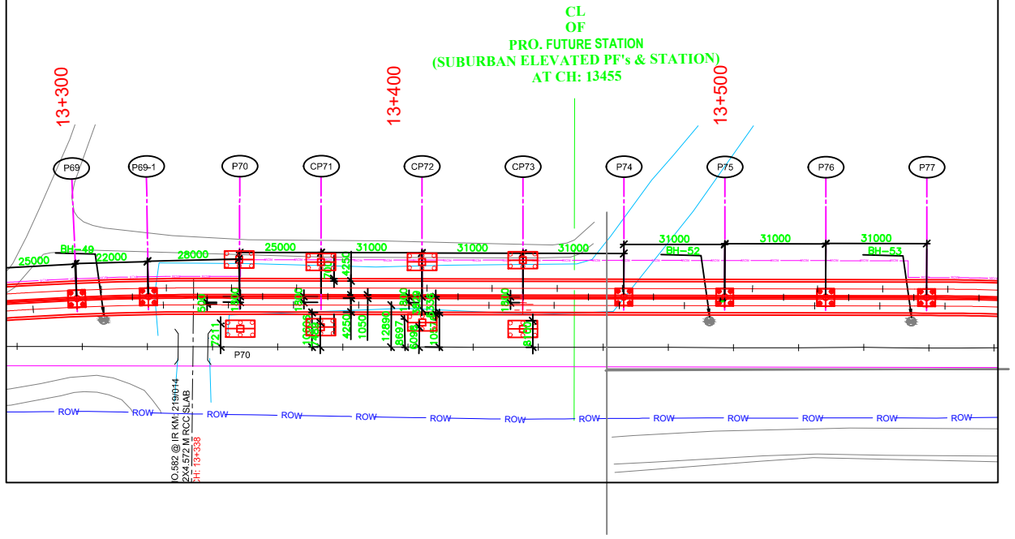

NOTES :	LEGEND :	REFERENCE DRAWINGS :	REFERENCE DOCUMENTS :

KEY PLAN

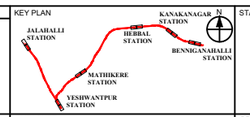

STATION BOX KEY PLAN

b	REVISED AS PER LATEST P & P DRAWINGS
a	FOR APPROVAL

DETAILED DESIGN CONSULTANT (DDC) : STUP Consultants Pvt. Ltd., Prestige Obelisk, Kasturba Road, P.B. 4th Floor, Millers Road, Bengaluru-560052. Tel.: 080-2298 9000 www.stupindia.com
20/11/2024 MLR
20/11/2024 SSV

PROOF CONSULTANT (PC) : Indian Institute of Technology Madras IIT P.O., CHENNAI, 600 036 INDIA
20/11/2024 PC

GENERAL CONSULTANTS	CHECKED & APPROVED		COUNTER SIGN		K RIDE			
	NAME	SIGN	PROJECT DIRECTOR			DESIGNATION	SIGN	DATE
CIVIL:GAD			SIGN		CIVIL:GAD			
CIVIL:ALIGNMENT			NAME		CIVIL:ALIGNMENT			
CIVIL:STRUCTURAL			DATE		CIVIL:STRUCTURAL	GM/CIVIL/DESIGN		
CIVIL:GEOTECH								

EMPLOYER : RAIL INFRASTRUCTURE DEVELOPMENT COMPANY (KARNATAKA) LIMITED

GENERAL CONSULTANTS : AECOM egis WSP AECOM-EGIS-WSP

PROJECT : BENGALURU SUBURBAN RAILWAY PROJECT (BSRP)
K-RIDE CORRIDOR - 2

DRAWING TITLE : GENERAL ARRANGEMENT DRAWING FOR VIADUCT PORTION FOR CH. 13+350 Km TO CH. 13+500 Km(PP70-PP73 & P74-P77)

DRAWING NO. : O22077-BSRP-CR2-C-VD-GEN-10-2004 | REVISION : e | DWG STATUS : D

SCALE : AS SHOWN

PRELIMINARY DWG (P), DEFINITIVE DWG (D), CONSTRUCTION DWG (C), AS BUILT DWG (B), SHOP DWG (S), MANUFACTURED DWG (M) | SHEET SIZE - A1

26-11-2024 15:15:33
C:\Users\arif.h\Desktop\O22077-BSRP-CR2-C-VD-GEN-10-2001 to 2004_Rev-e.dwg