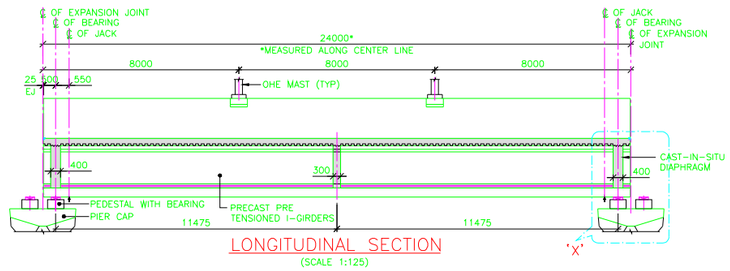

LONGITUDINAL SECTION
(SCALE 1:125)

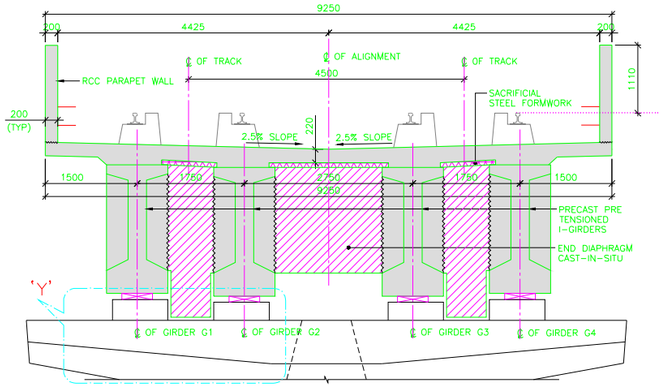

SECTION A-A
(SCALE 1:50)

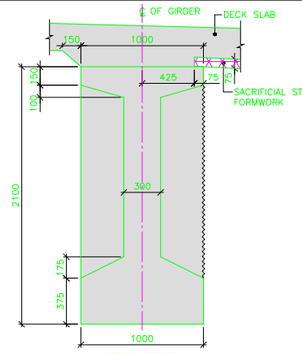

END SPAN

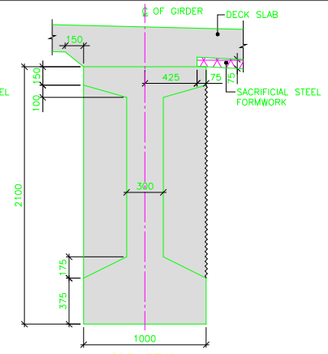

MID SPAN

GIRDER DETAILS
(SCALE 1:25)

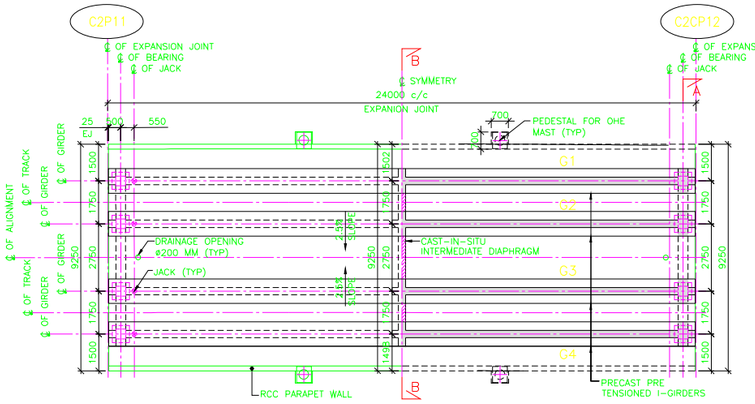

HALF PLAN AT DECK LEVEL

PLAN

HALF PLAN AT GIRDER LEVEL

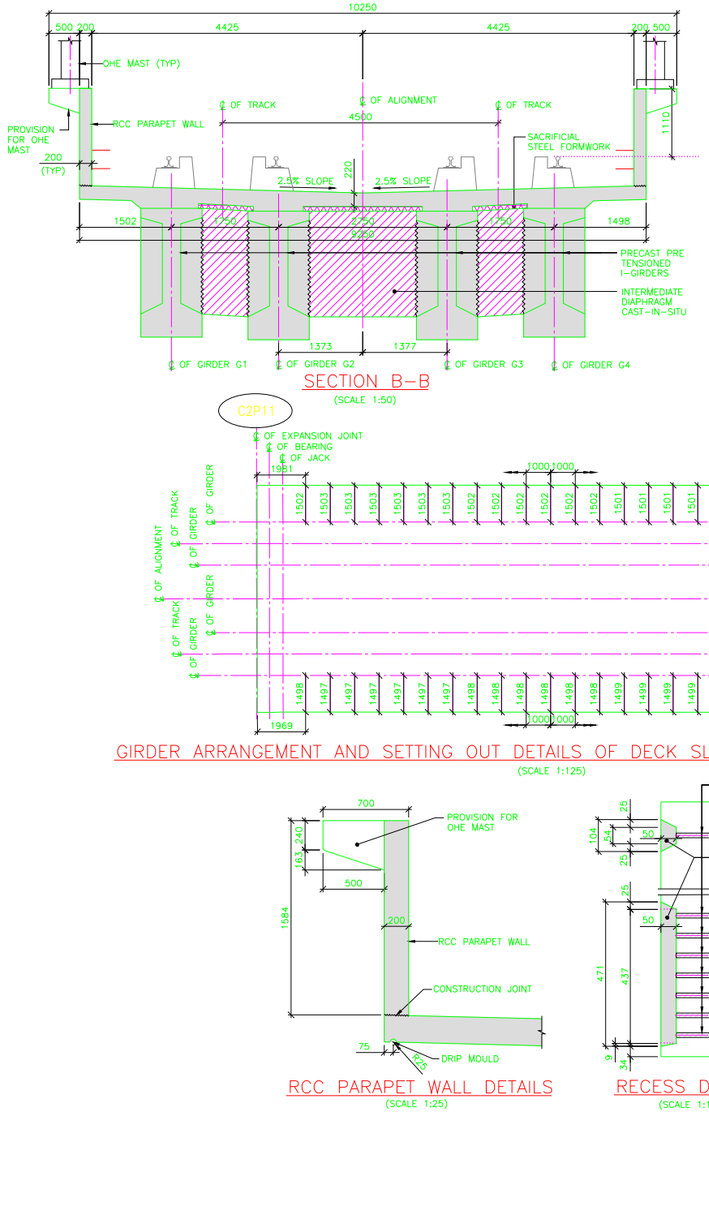

SECTION B-B
(SCALE 1:50)

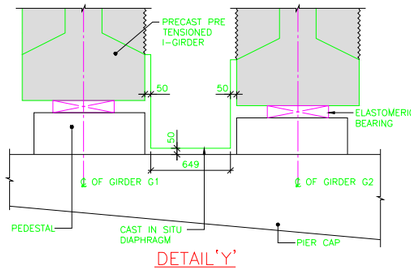

DETAIL 'Y'
(SCALE 1:25)

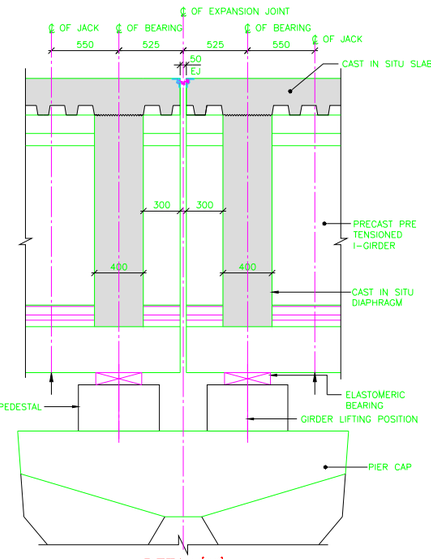

DETAIL 'X'
(SCALE 1:25)

PLAN OF I-GIRDER-1
(SCALE 1:125)

PLAN OF I-GIRDER-2
(SCALE 1:125)

PLAN OF I-GIRDER-3
(SCALE 1:125)

PLAN OF I-GIRDER-4
(SCALE 1:125)

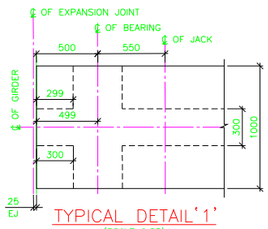

TYPICAL DETAIL '1'
(SCALE 1:25)

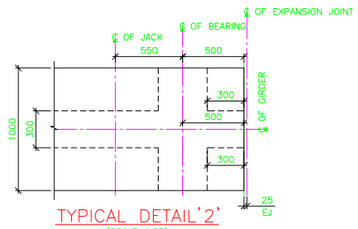

TYPICAL DETAIL '2'
(SCALE 1:25)

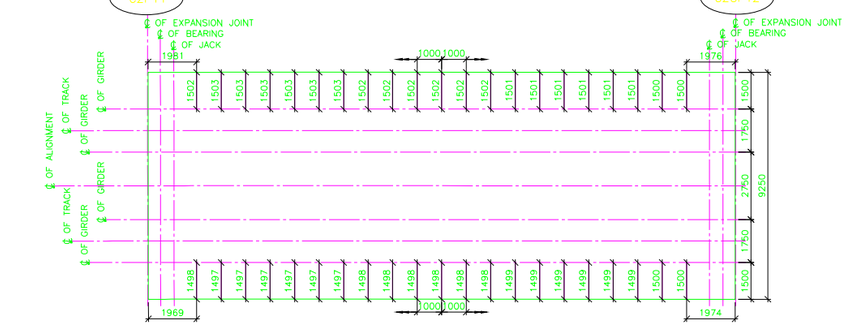

GIRDER ARRANGEMENT AND SETTING OUT DETAILS OF DECK SLAB AT C2P10-1 - C2P10-2
(SCALE 1:125)

RCC PARAPET WALL DETAILS
(SCALE 1:25)

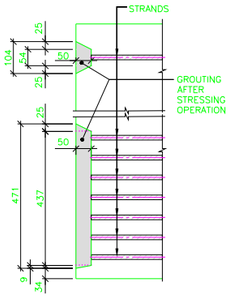

RECESS DETAILS
(SCALE 1:10)

CONCEPTUAL / TENDER DRAWING

EMPLOYER : RAIL INFRASTRUCTURE DEVELOPMENT COMPANY (KARNATAKA) LIMITED	PROJECT : BENGALURU SUBURBAN RAILWAY PROJECT (BSRP) K-RIDE CORRIDOR - 4
GENERAL CONSULTANTS : AECOM-EGIS-WSP	DRAWING TITLE : TYPICAL GENERAL ARRANGEMENT DETAILS OF SUPERSTRUCTURE AT VIADUCT FOR CR4 - DOUBLE TRACK
	DRAWING NO. : O22077-BSRP-CR4-C-VD-GEN-20-2432
	SCALE : AS SHOWN
	PRELIMINARY DWG (P), DEFINITIVE DWG (D), CONSTRUCTION DWG (C), AS BUILT DWG (B), SHOP DWG (S), MANUFACTURED DWG (M) SHEET SIZE - A1

20/05/25 5:41 PM