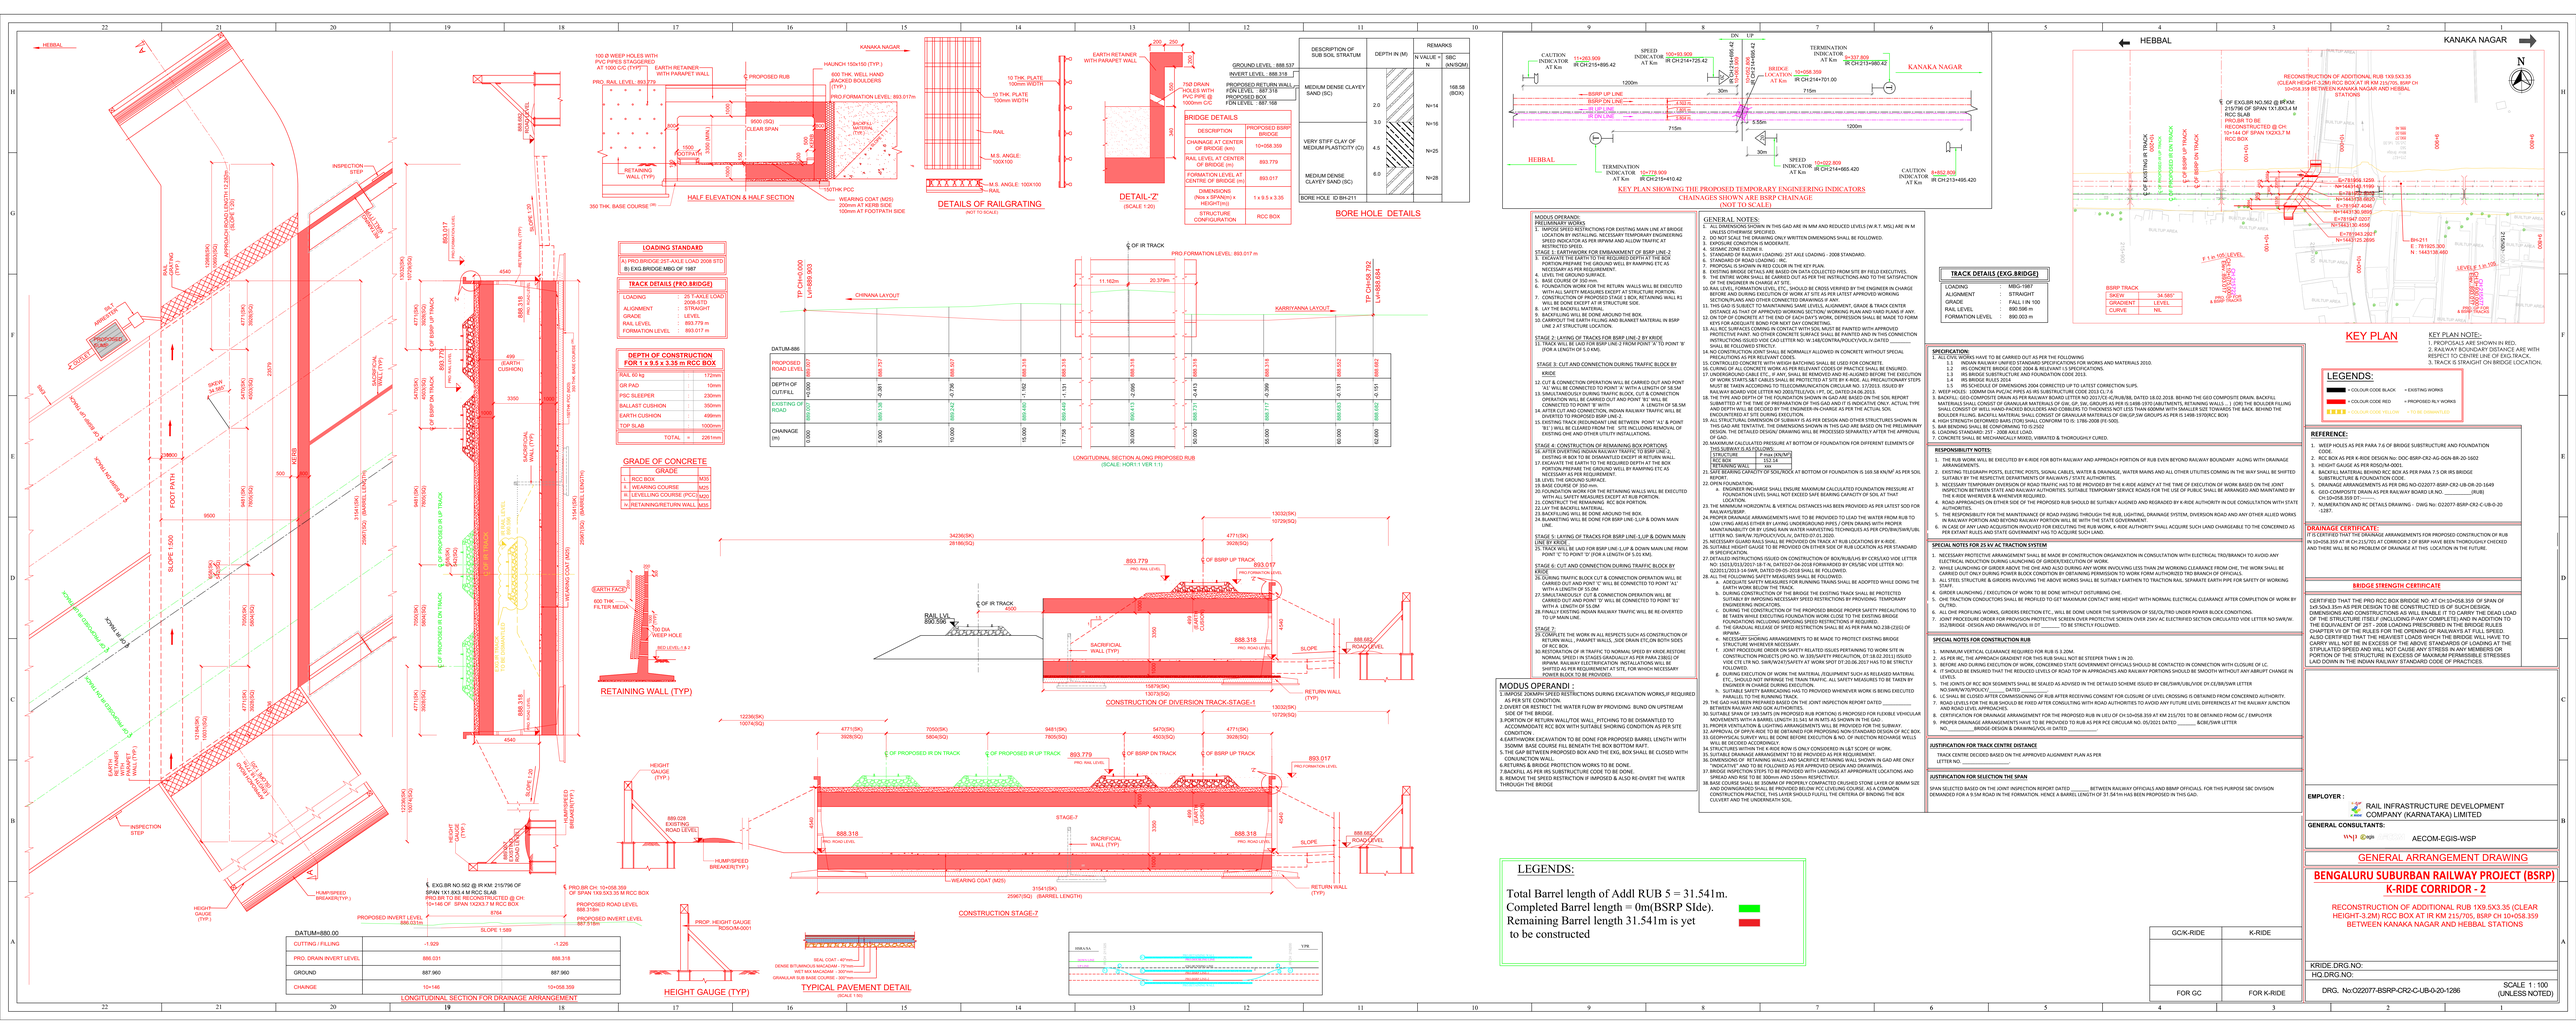
HEBBAL
KANAKA NAGAR
N
RECONSTRUCTION OF ADDITIONAL RUB 1X9.5X3.35 (CLEAR HEIGHT-3.2M) RCC BOX AT IR KM 215/705, BSRP CH 10+058.359 BETWEEN KANAKA NAGAR AND HEBBAL STATIONS
PROPOSED RUB 1X9.5X3.35 (CLEAR HEIGHT-3.2M) RCC BOX
PROPOSED ROAD LEVEL
PROPOSED INVERT LEVEL
SLOPE 1:589
RETAINING WALL (TYP)
HEIGHT GAUGE (TYP.)
HUMP/SPEED BREAKER(TYP.)
EARTH RETAINER WITH PARAPET WALL
INSPECTION STEP
FOOT PATH
SLOPE 1:500
