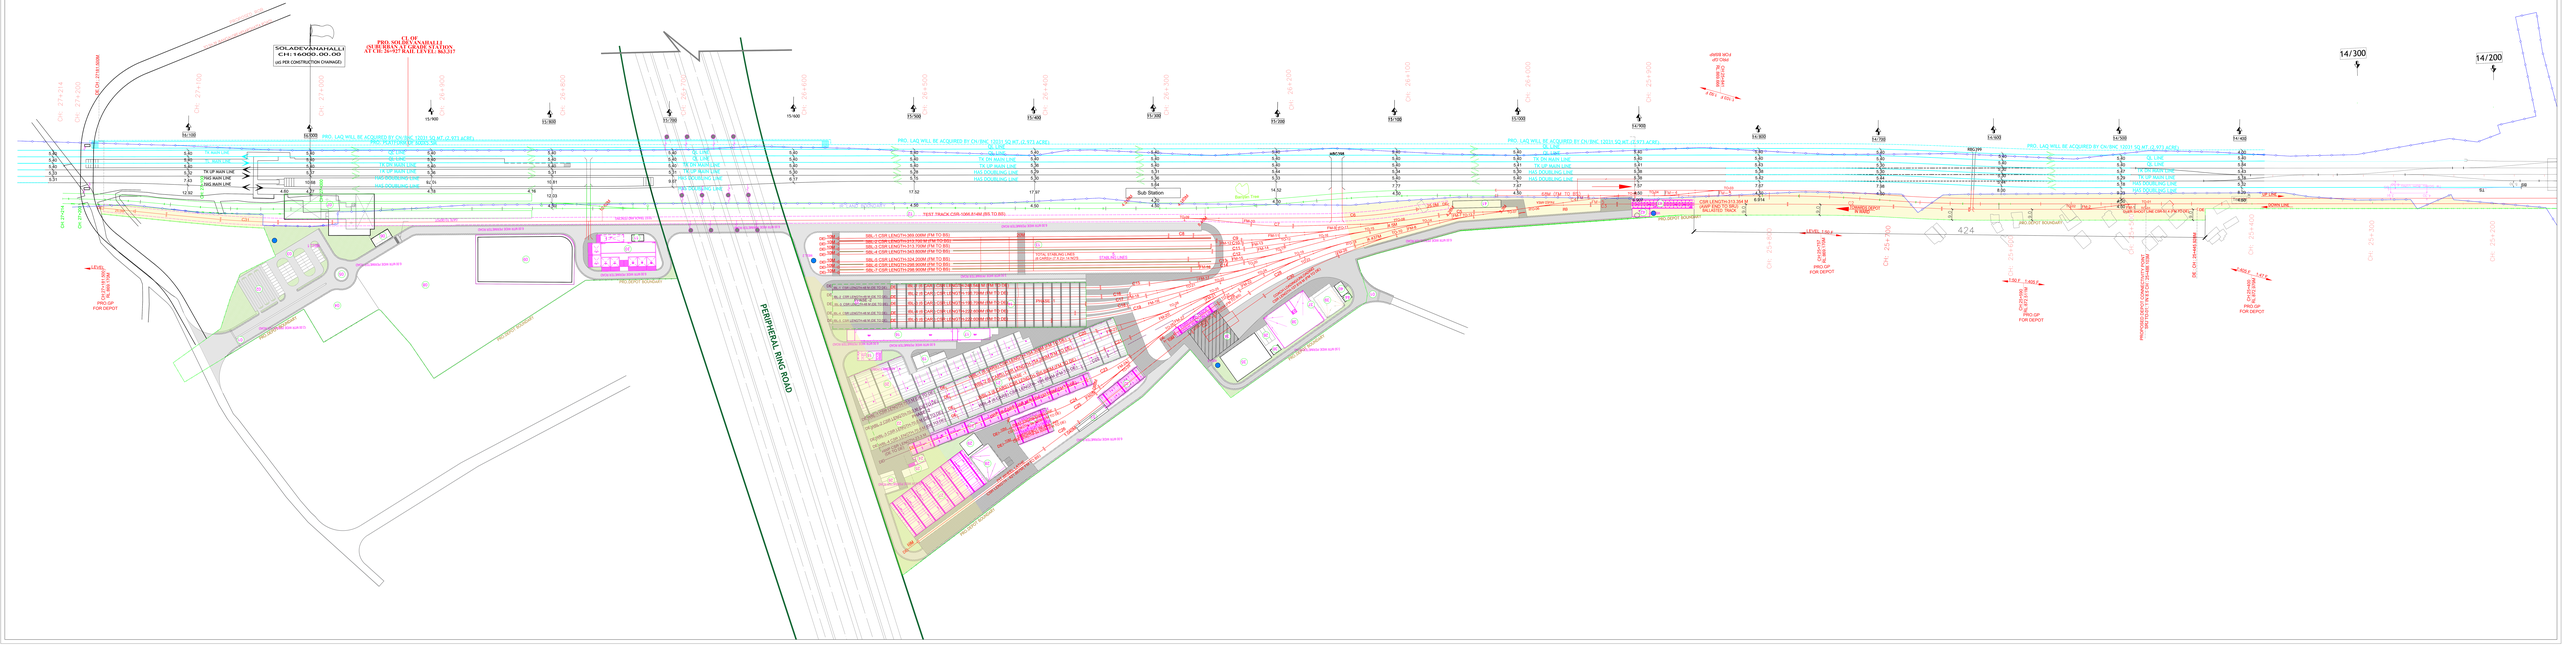
SOLADEVANAHALLI
CH:1+0000.00/.00
(AS PER CONSTRUCTION CHAINAGE)
PROP. SOLADEVANAHALLI
(SUBURBAN) STATION
AT CH: 26+927 RAIL LEVEL: 882.317
PROP. LAQ WILL BE ACQUIRED BY CN/BNC 13031 SQ MT.(2.973 ACRES)
PROP. TRAFFIC CROSS BOOSTA
TEST TRACK CSR-1066.81MM (RIS TO RIS)
Sub Station
PERIPHERAL RING ROAD
PROP. DEPOT BOUNDARY
PROP. GP FOR DEPOT
14/300
14/200