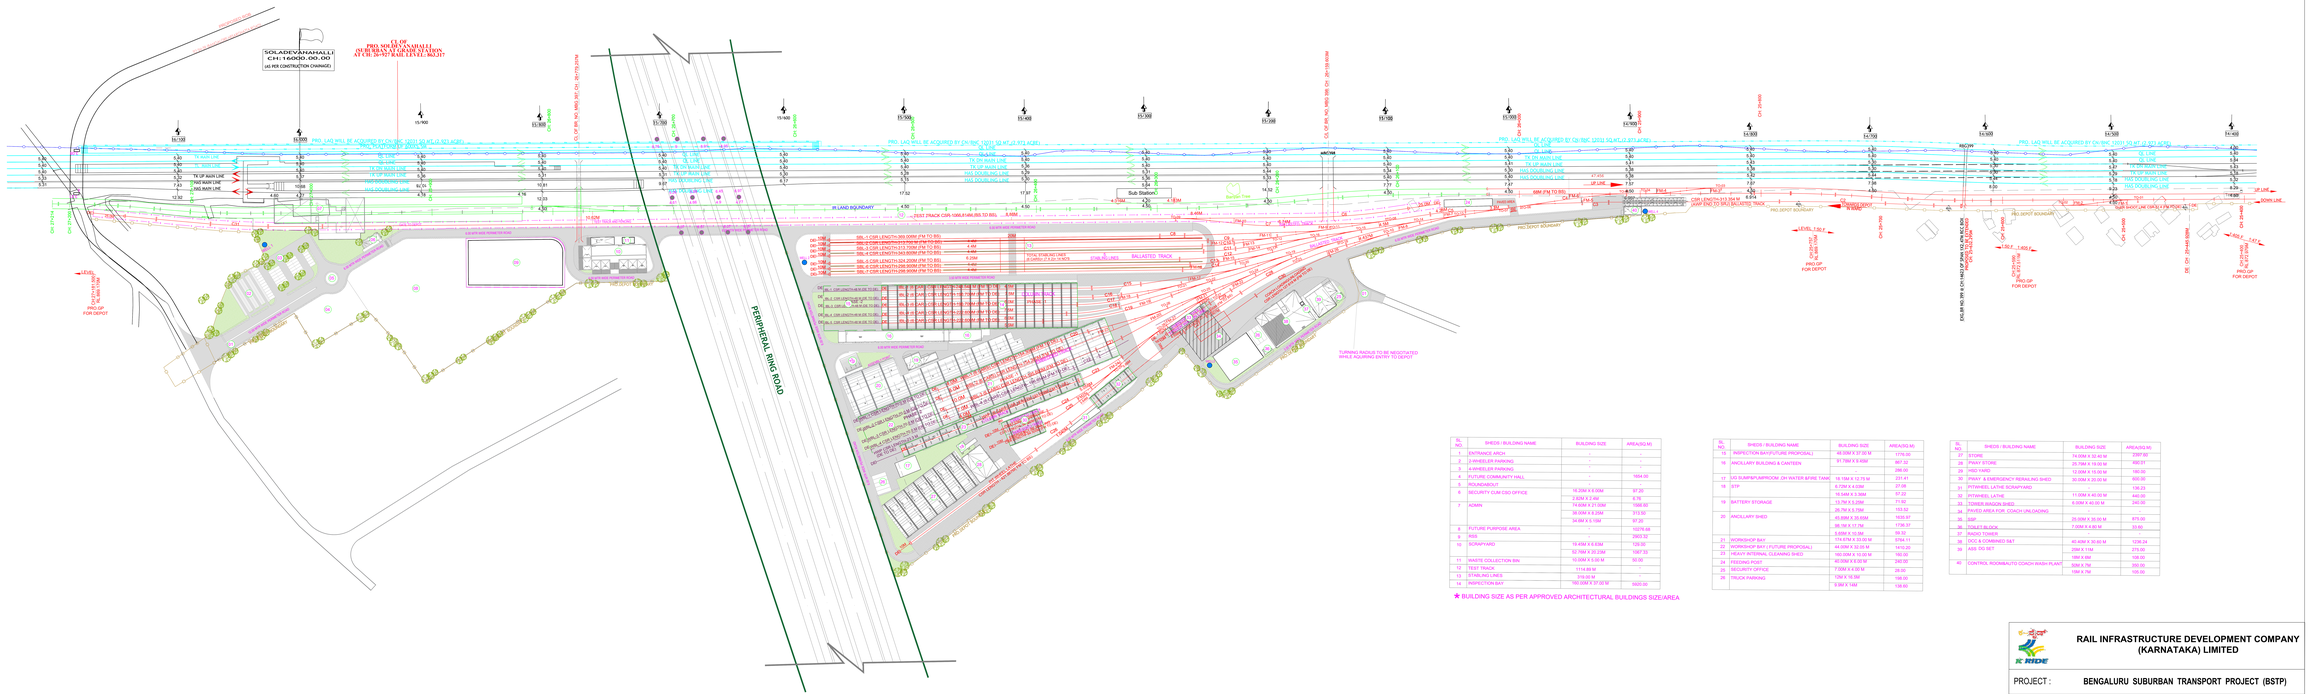
SOLADEVANAHALLI
(E)=1600(0.00-00)
(±) PER CONSTRUCTION CHAINAGE)
LE OF
PRO SOLADEVANAHALLI
(SUBURBAN AT GRADE STATION)
AT CH: 20+757 RAIL LEVEL: 962.27
PRO. LAQ WILL BE ACQUIRED BY CN/RWC (2011) SQ.MT.(2.973 ACRE)
PERIPHERAL RING ROAD
PROPOSED ROAD
TURNING RADIUS TO BE NEGOTIATED WHILE AQUIRING ENTRY TO DEPOT
PRO DEPOT BOUNDARY
PRO OP FOR DEPOT
PRO OP FOR DEPOT
PRO OP FOR DEPOT